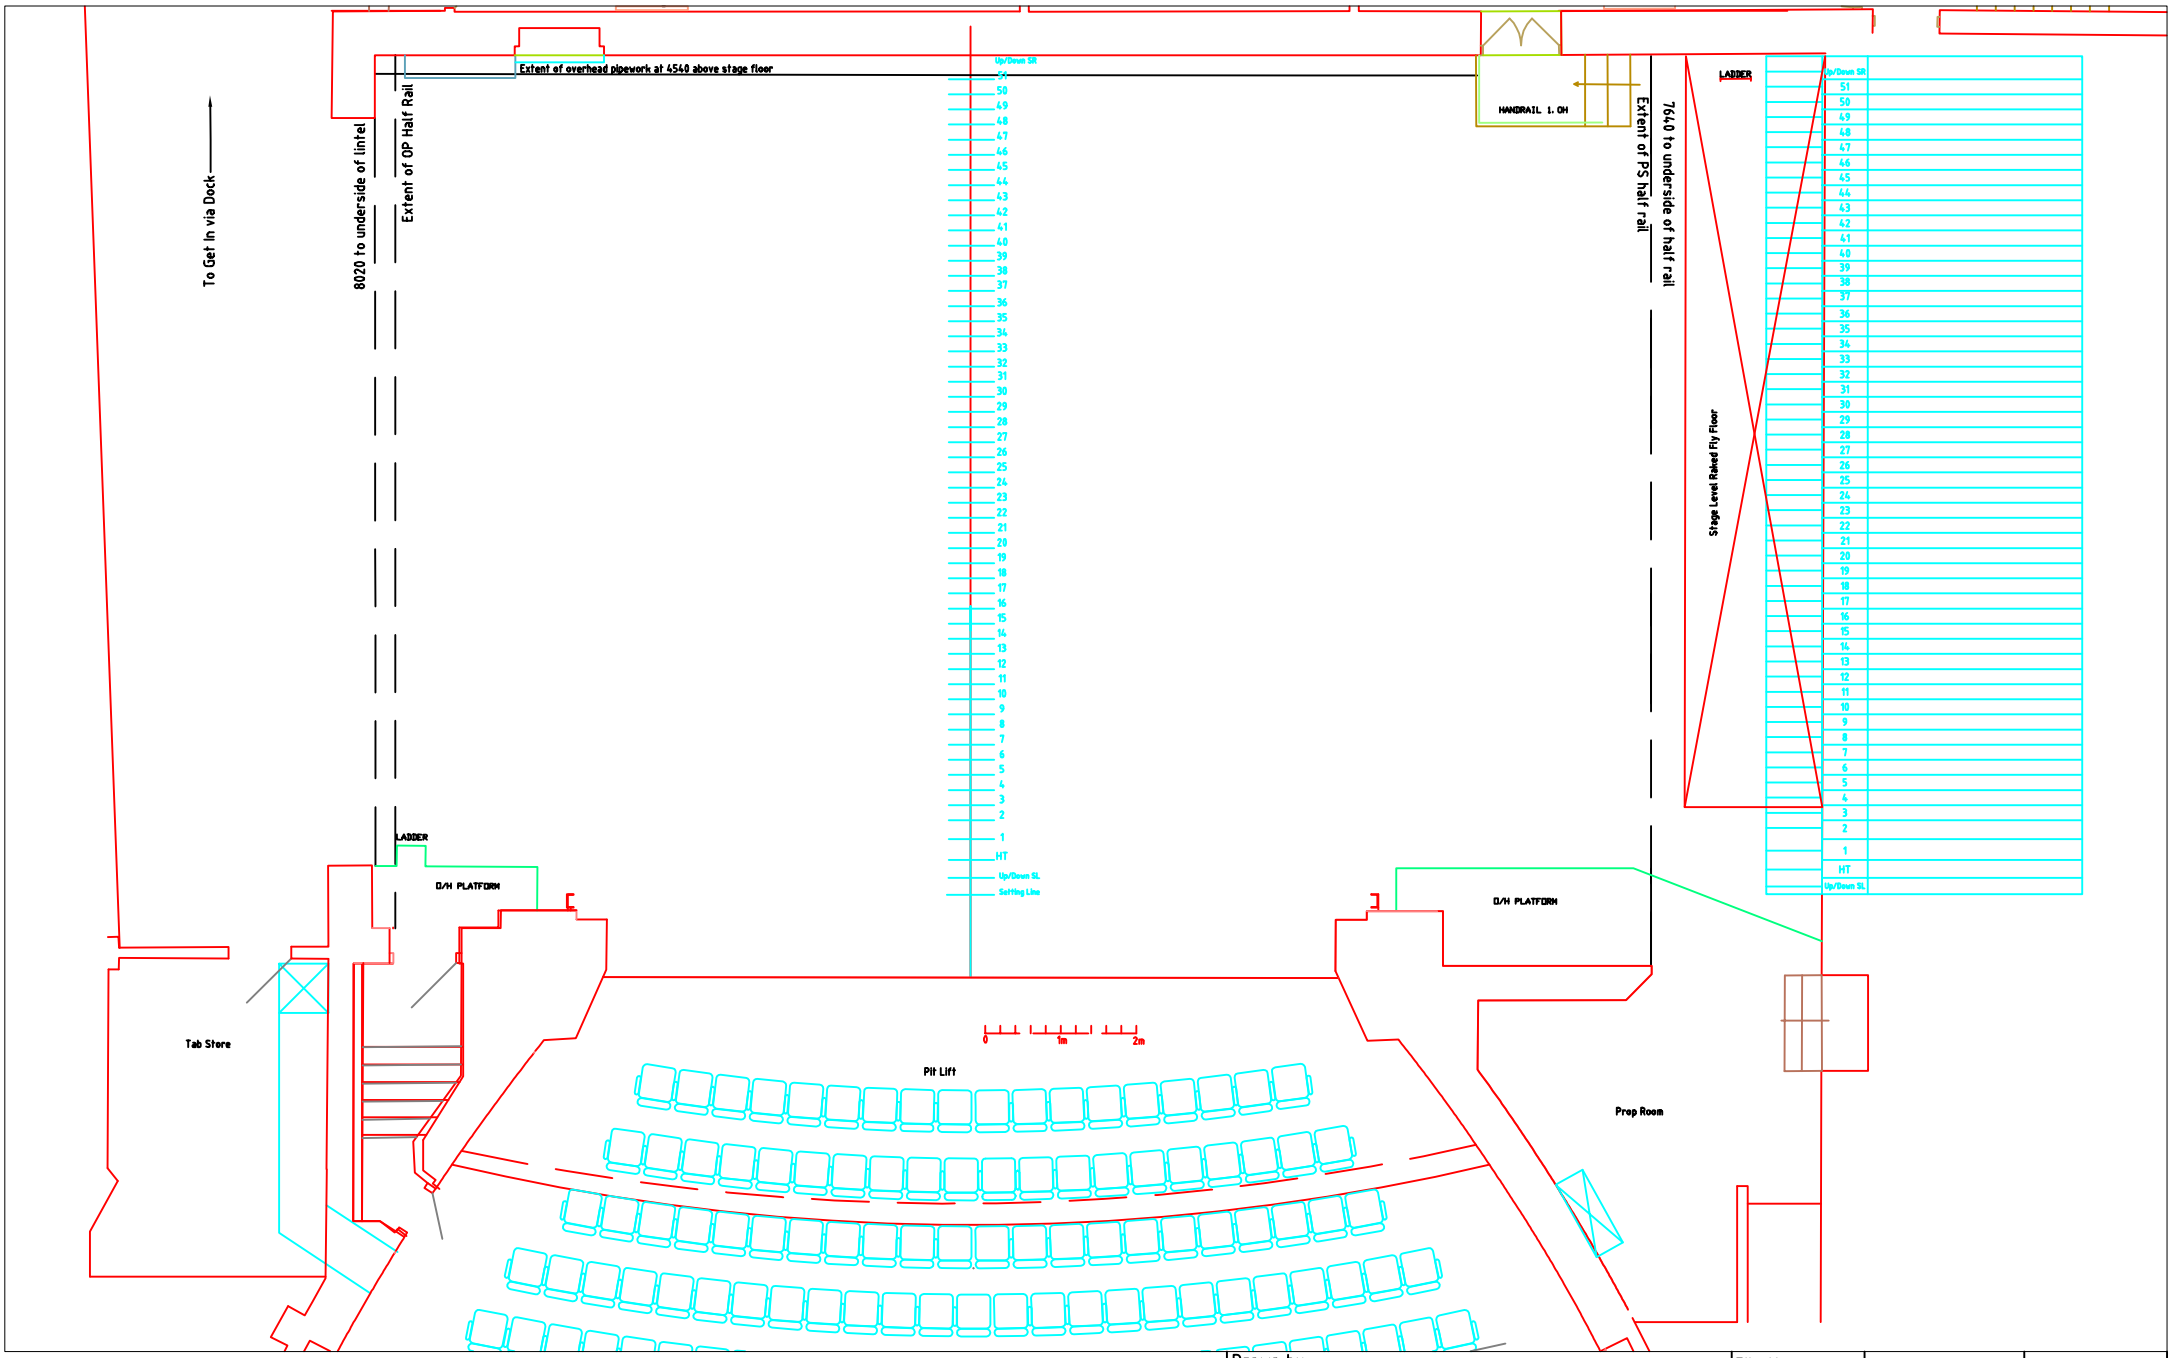

Notes

Drawn by Will Hill	File Name	Date 23.04.10	Scale 1:100 @ A4
Production Title	Drawing Title Stage Groundplan		
	Venue Norwich Theatre Royal		